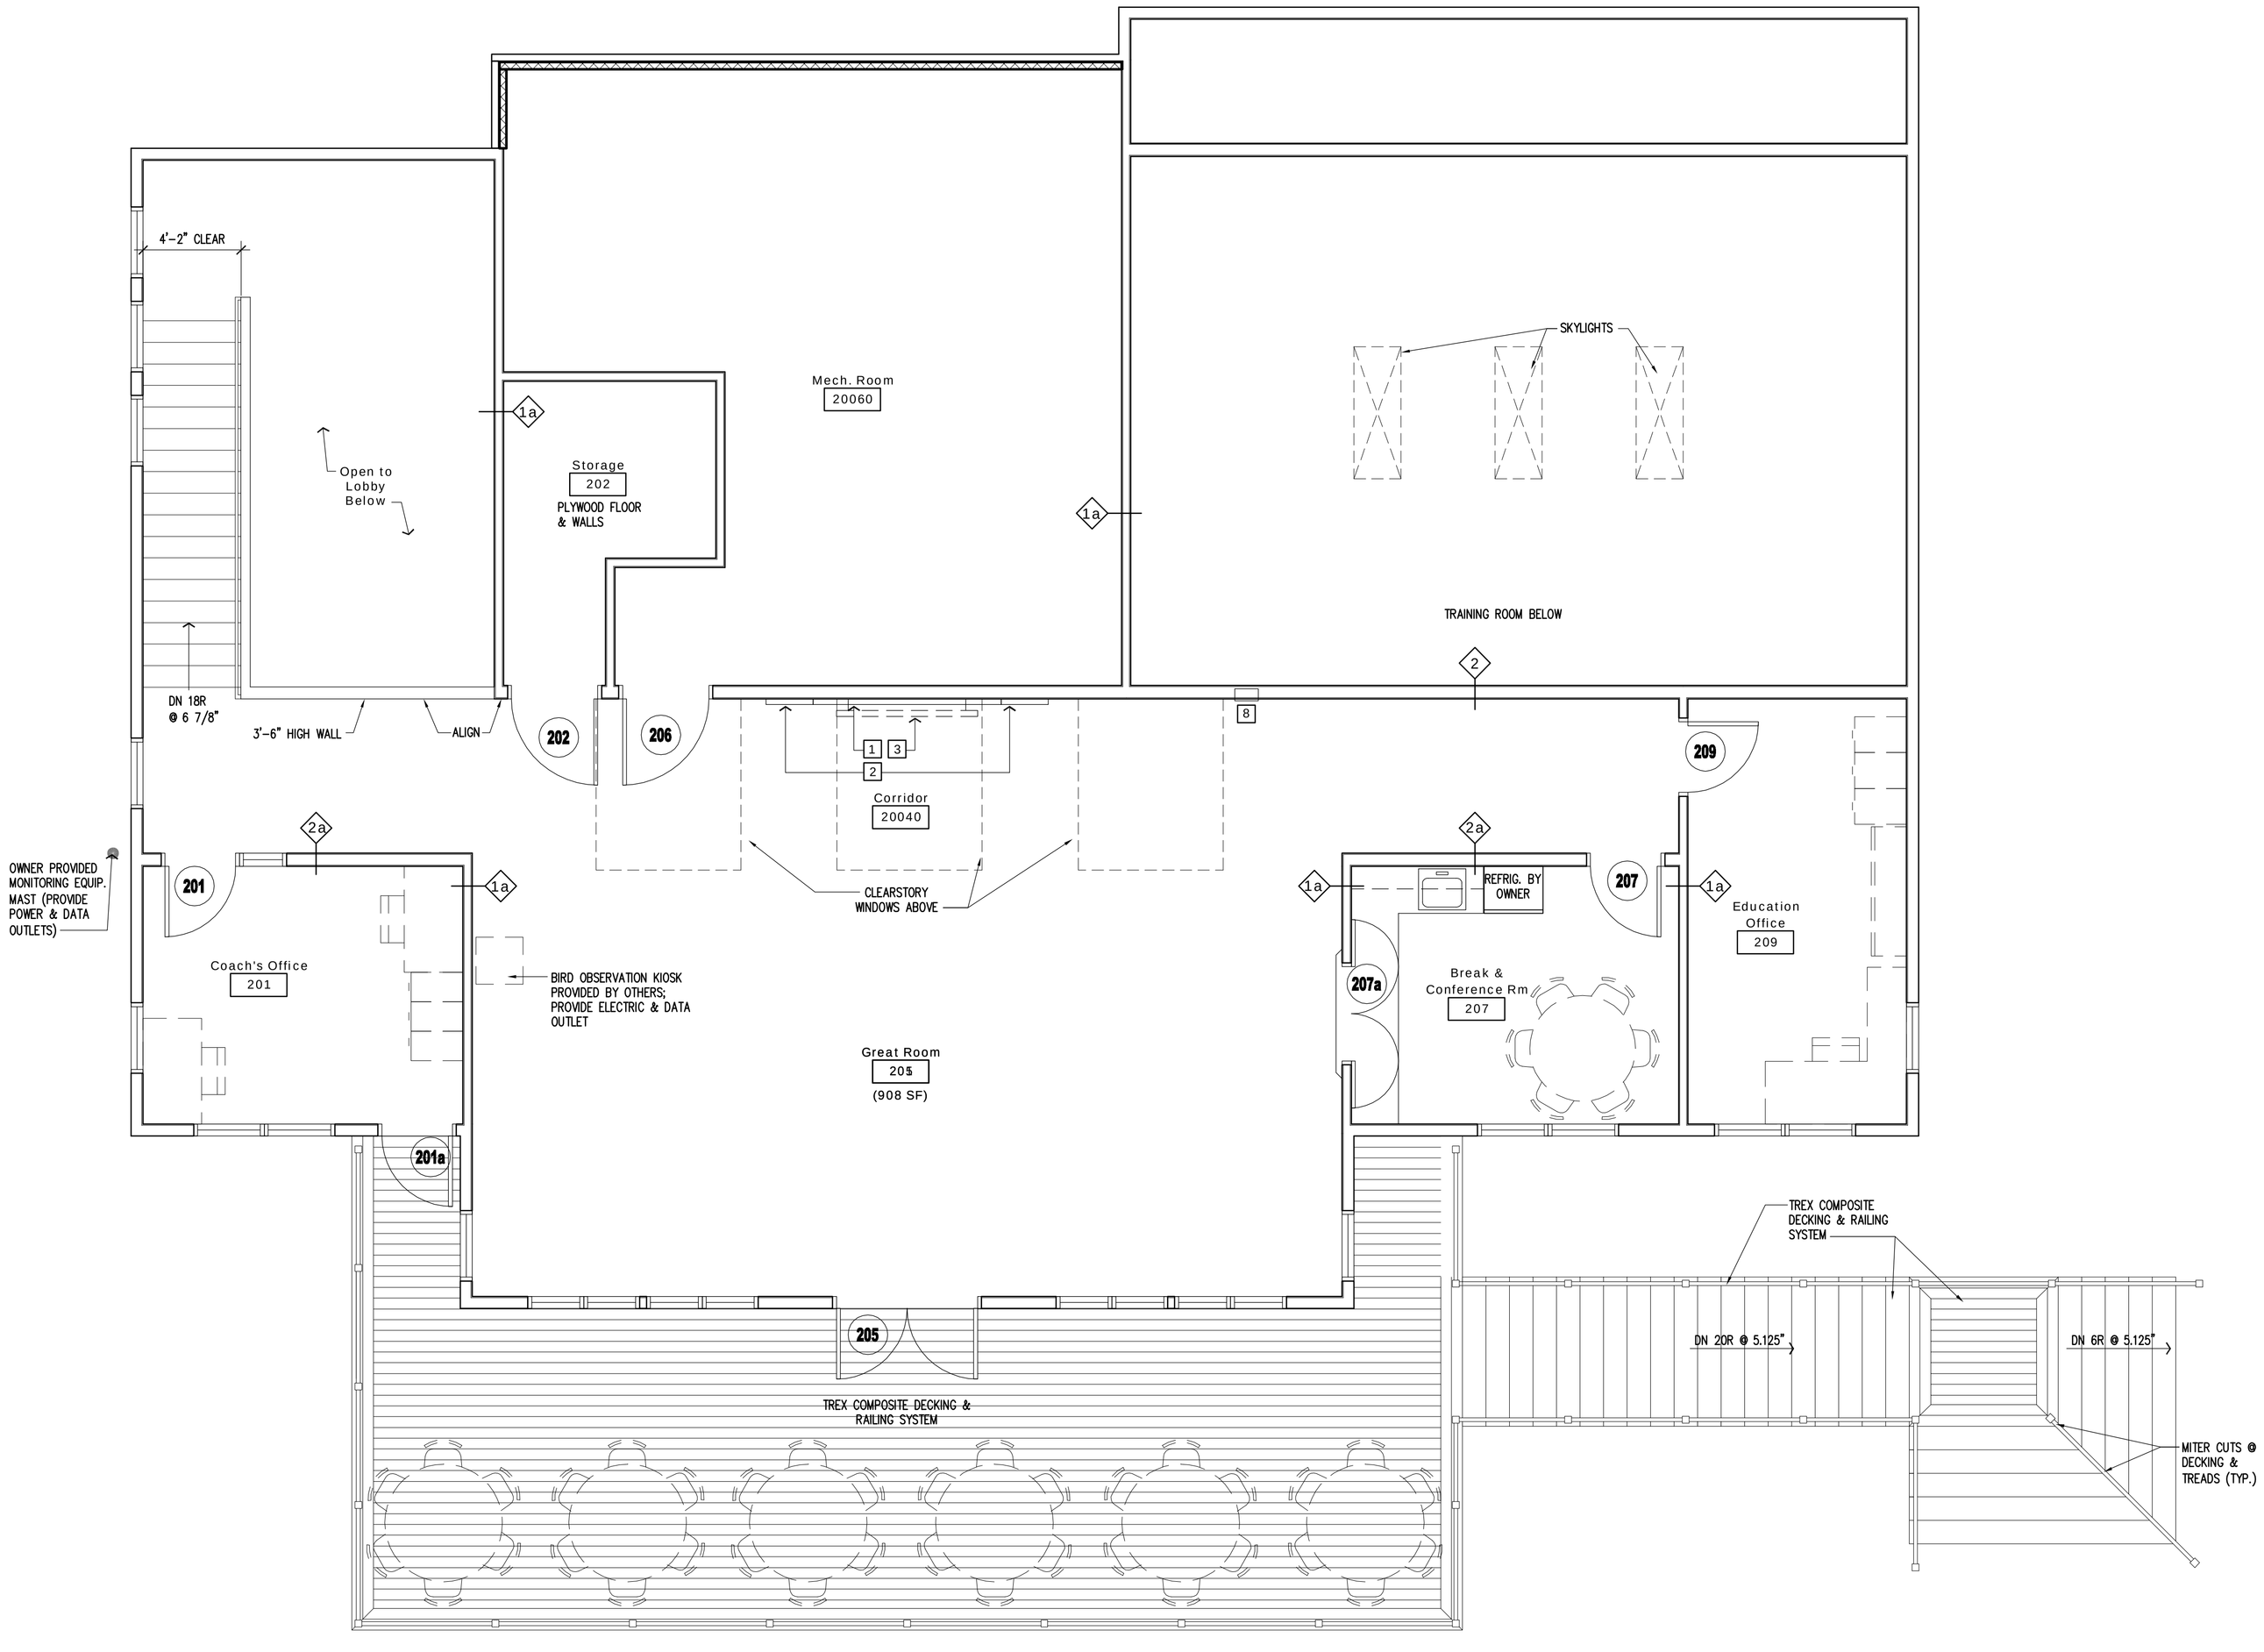

1 Second Floor Plan
1/4" = 1'-0"

SEE A1 FOR KEYED NOTES

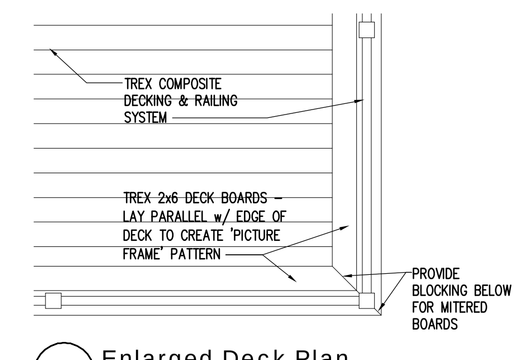

2 Enlarged Deck Plan
1/2" = 1'-0"

The Merrill Family
Sailing Center
Cornell University
East Shore Drive
Ithaca, New York 14850

COPYRIGHT
THE ARCHITECT SHALL BE DEEMED THE AUTHOR OF THESE DOCUMENTS AND SHALL RETAIN ALL COMMON LAW STATUTORY AND OTHER REPRODUCTION RIGHTS, INCLUDING THE COPYRIGHT.

DRAWING ALTERATION
IT IS A VIOLATION OF LAW FOR ANY PERSON, UNLESS ACTING UNDER THE DIRECTION OF THE ARCHITECT, TO ALTER ANY ITEM ON THIS DOCUMENT IN ANY WAY.

Schopfer Architects LLP
1111 JAMES ST.
SYRACUSE, NY 13203
315-474-6501
FAX 315-474-1922

Drawn by: SKG
Checked by: DAS
Date: 06/08/07
Scale: AS NOTED

Revisions:

Number:	Date:	By:
1		
2		
3		
4		

Sheet Title:
Second Floor Plan

Sheet No:
A2

Job No: 0575